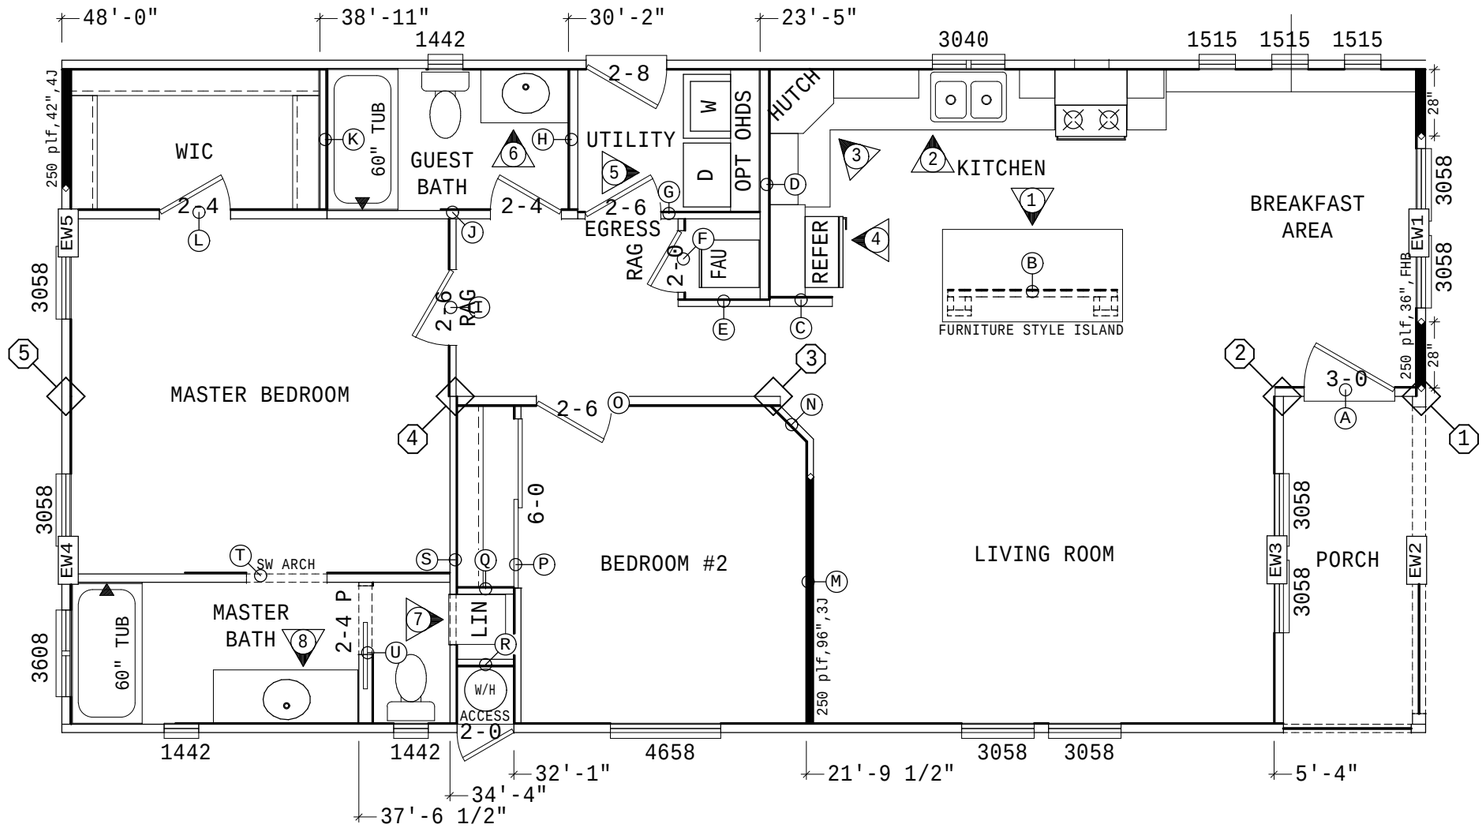


	A/B	1	2	3	4	5	6	7	8	9	10
BEAM SUPPORT	A		4733			2130					
	B			4733	3787	2130					
	C										
UPLIFT STRAPS	A	1	2			1					
	B	1		2	2	1					
	C										
		WALL HEIGHT		RIM HEIGHT							
SIDEWALL	*	90"		6"							
OFFSET WALL	*										
NOTE: QTY OF UPLIFT STRAPS IS BASED ON 24GA.											

UTILITY LOCATIONS

WATER	:32'-3"x 6"	DS
ELECTRIC	:30'-0"x 44"	ODS
GAS	:25'-2"	ODS
DRAIN	:24'-0"	ODS

Gaveo INDUSTRIES INC.

COPYRIGHT © 2017

MODEL:	WP24482A
DESC:	HULLING
DATE: 02AUG18	SCALE: 3/16=1'-0
PLANT: 04 SPEC: XL	ROOF LL:30
DRAWN:	du Rocher
REVISIONS	DATE
REV. ANGLE AT WALL 'O'	19FEB20VC