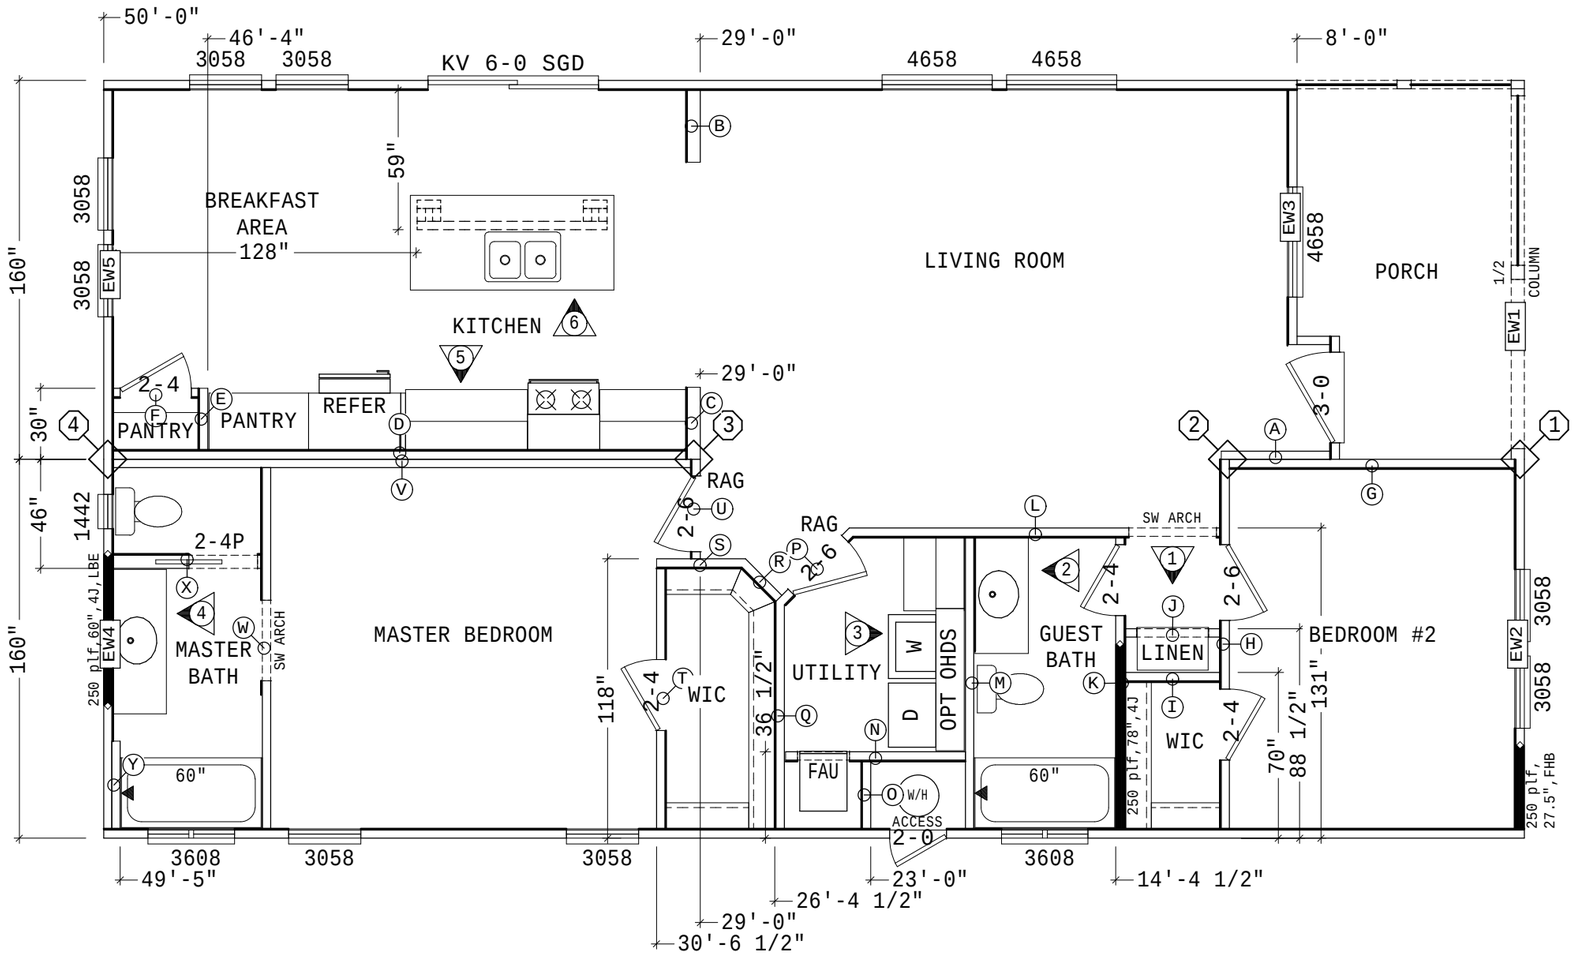


	A/B	1	2	3	4	5	6	7	8	9	10
BEAM SUPPORT	A										
	B		6086	6086							
	C										
UPLIFT STRAPS	A	1			1						
	B	1	2	2	1						
	C										
		WALL HEIGHT		RIM HEIGHT							
SIDEWALL	*	90"		6"							
OFFSET WALL	*										
NOTE: QTY OF UPLIFT STRAPS IS BASED ON 24GA.											

UTILITY LOCATIONS

WATER	:20'-6"x 6"	DS
ELECTRIC	:26'-2"x 60"	DS
GAS	:32'-8"	DS
DRAIN	:32'-0"x 63"	DS

Gaveo
INDUSTRIES INC.

COPYRIGHT © 2025

MODEL:	WP-28502A		
DESC:	HULLING		
DATE:05/28/2025	SCALE: 3/16=1'-0		
PLANT: 04	SPEC: XL	ROOF LL:30	
DRAWN:	R. OCHOA		
REVISIONS		DATE	