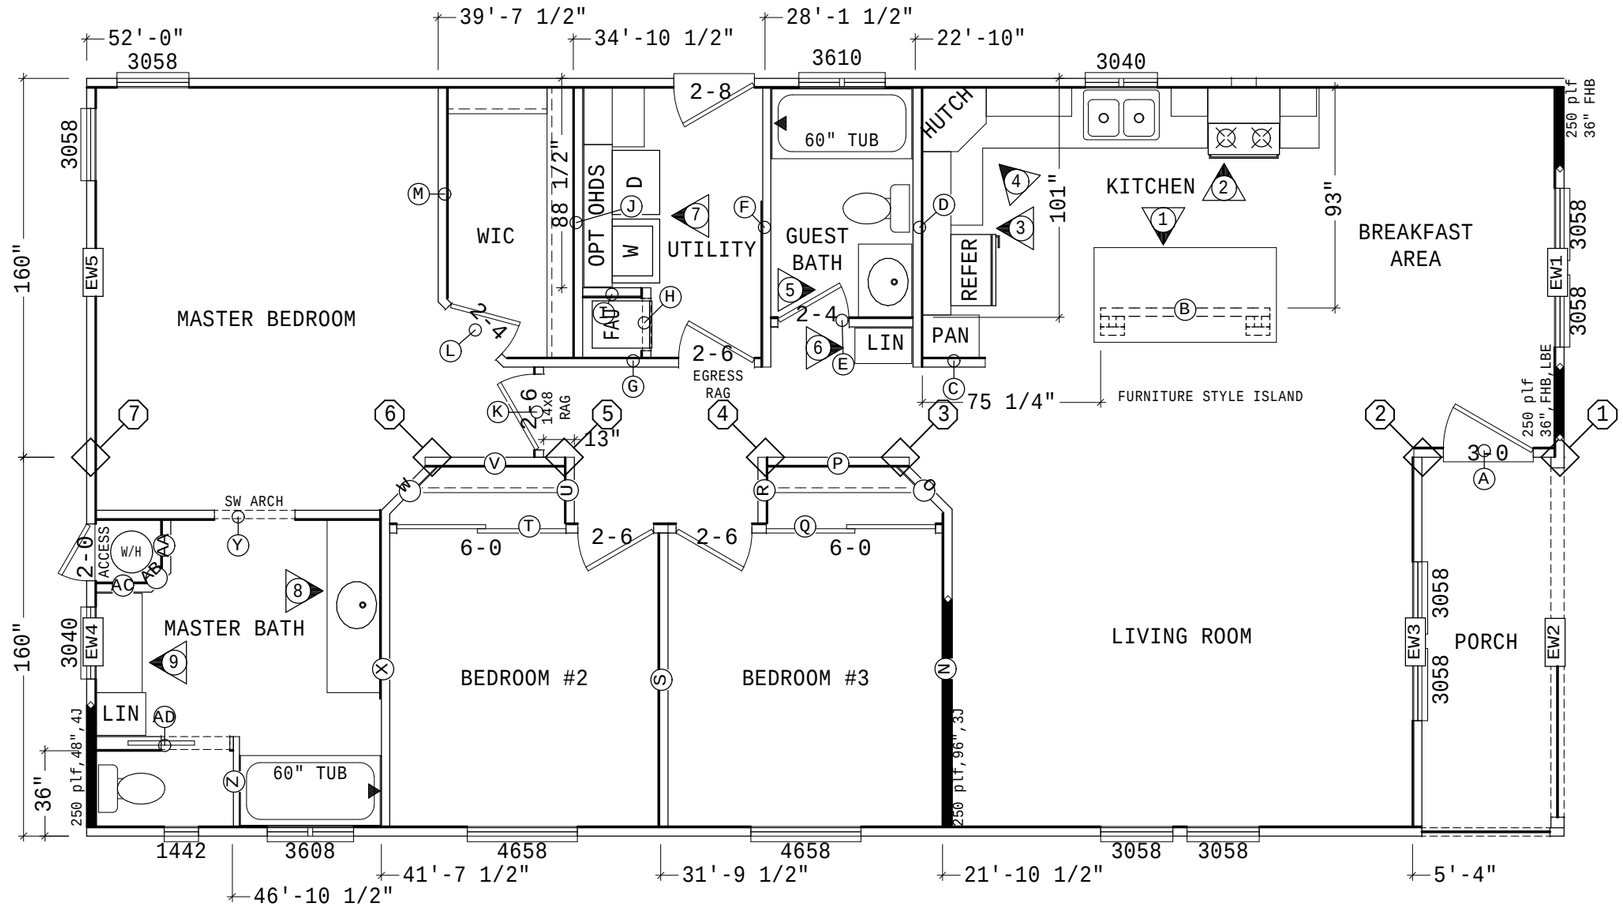


	A/B	1	2	3	4	5	6	7	8	9	10
BEAM SUPPORT	A		6086					2490			
	B			6086	2767	2767	4427	2490			
	C										
UPLIFT STRAPS	A										
	B										
	C										
		WALL HEIGHT		RIM HEIGHT							
SIDEWALL	*	90"		6"							
OFFSET WALL	*										
NOTE: QTY OF UPLIFT STRAPS IS BASED ON 26GA.											

UTILITY LOCATIONS

WATER	:51'-5"x 130"	DS
ELECTRIC	:28'-0"	ODS
GAS	:32'-4"	ODS
DRAIN	:34'-8"	ODS

Gavco
INDUSTRIES INC.

COPYRIGHT © 2017

MODEL:	WP28523A		
DESC:	HULLING		
DATE: 03APR17		SCALE: 3/16=1'-0	
PLANT: 04	SPEC: XL	ROOF LL:30	
DRAWN:	du Rocher		
REVISIONS		DATE	