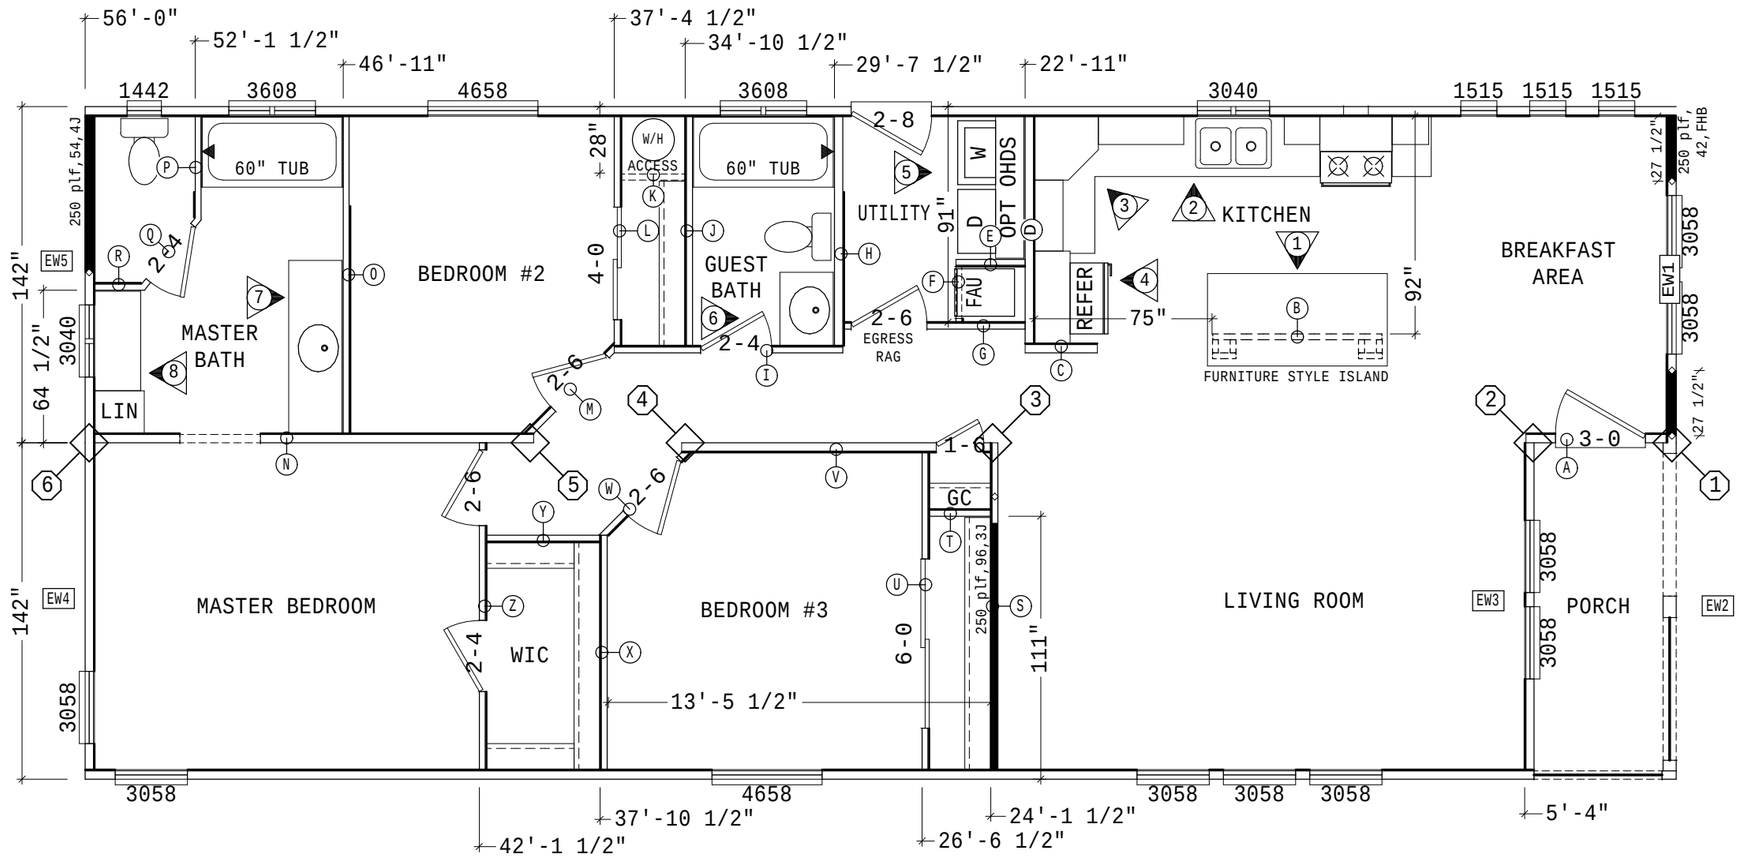


	A/B	1	2	3	4	5	6	7	8	9	10
BEAM SUPPORT	A		5207			1893					
	B			5207	1893						
	C										
UPLIFT STRAPS	A	1	2			1	1				
	B	1		2	1		1				
	C										
		WALL HEIGHT		RIM HEIGHT							
SIDEWALL	*	90"		6"							
OFFSET WALL	*										
NOTE: QTY OF UPLIFT STRAPS IS BASED ON 24GA.											

UTILITY LOCATIONS

WATER :35'-2"x 26" ODS
ELECTRIC :29'-6"x 60" ODS
GAS :25'-3" ODS
DRAIN :37'-11"x55" ODS

IN FLOOR DRAIN LINE

UPDATED 10/20 (2x6 VERSION AVAILABLE)/ LUMBER UPDATES

Gavco INDUSTRIES INC.

COPYRIGHT © 2017

MODEL:	WP24563A		
DESC:	HULLING		
DATE: 30MAR17	SCALE: 3/16=1'-0		
PLANT: 04	SPEC: XL	ROOF LL:30	
DRAWN:	du Rocher		
REVISIONS		DATE	